

project contacts


project:	Samsung George Street, Sydney
address:	Shop 01U-02, Central Plaza 432-450 George Street, Sydn
job no.:	SA 1004
dwg no.	drawing
DA_00.1	Site & Location Plan
DA_10.1	Reference Plan
DA_20.0	Shopfront Views
DA_20.1	Shopfront Elevations
Ingham Planners	Brett Brown
Scentre Group	Erika Phillips
Issue/Status	[P=preliminary; I=information; A=approval; T=tender; C=construction; AB=as built]
Media	[P=paper; D=disc; E=electronic document]
Delivery	[CR=courier; H=hand; E=email; P=post; F=fax]
Issued By	[Initials]

brett@inghamplanning.com.au

SAMSUNG - 432-450 George St
Sydney



01 LOCATION PLAN
Scale: NTS

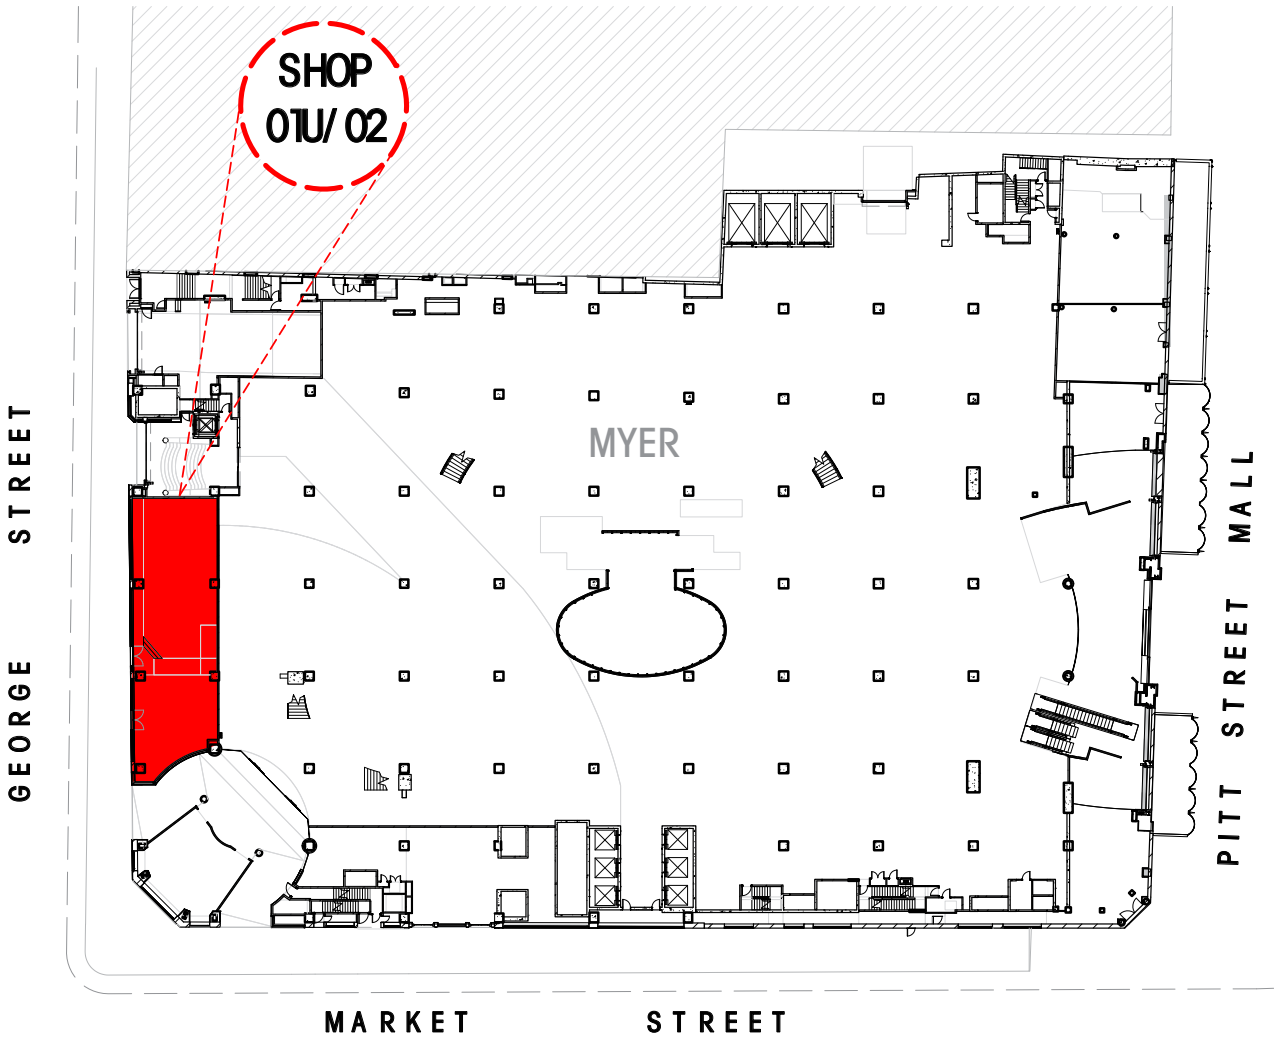

02 SITE PLAN
Scale: NTS




dovetail DESIGN GROUP SAMSUNG	Client: CHEIL AUSTRALIA				Drawing Title: SITE & LOCATION PLAN	
	Project: Samsung Shop 01U-02, CENTRAL PLAZA 432-450 George Street Sydney NSW 2000				Date: 20.04.2022	Revision: *
					Scale: NTS @ A3	Drawn By: JS
					Status:	Dwg no: DA_00.1
		*	20.04.2022	PRELIMINARY		




EXISTING



PROPOSED

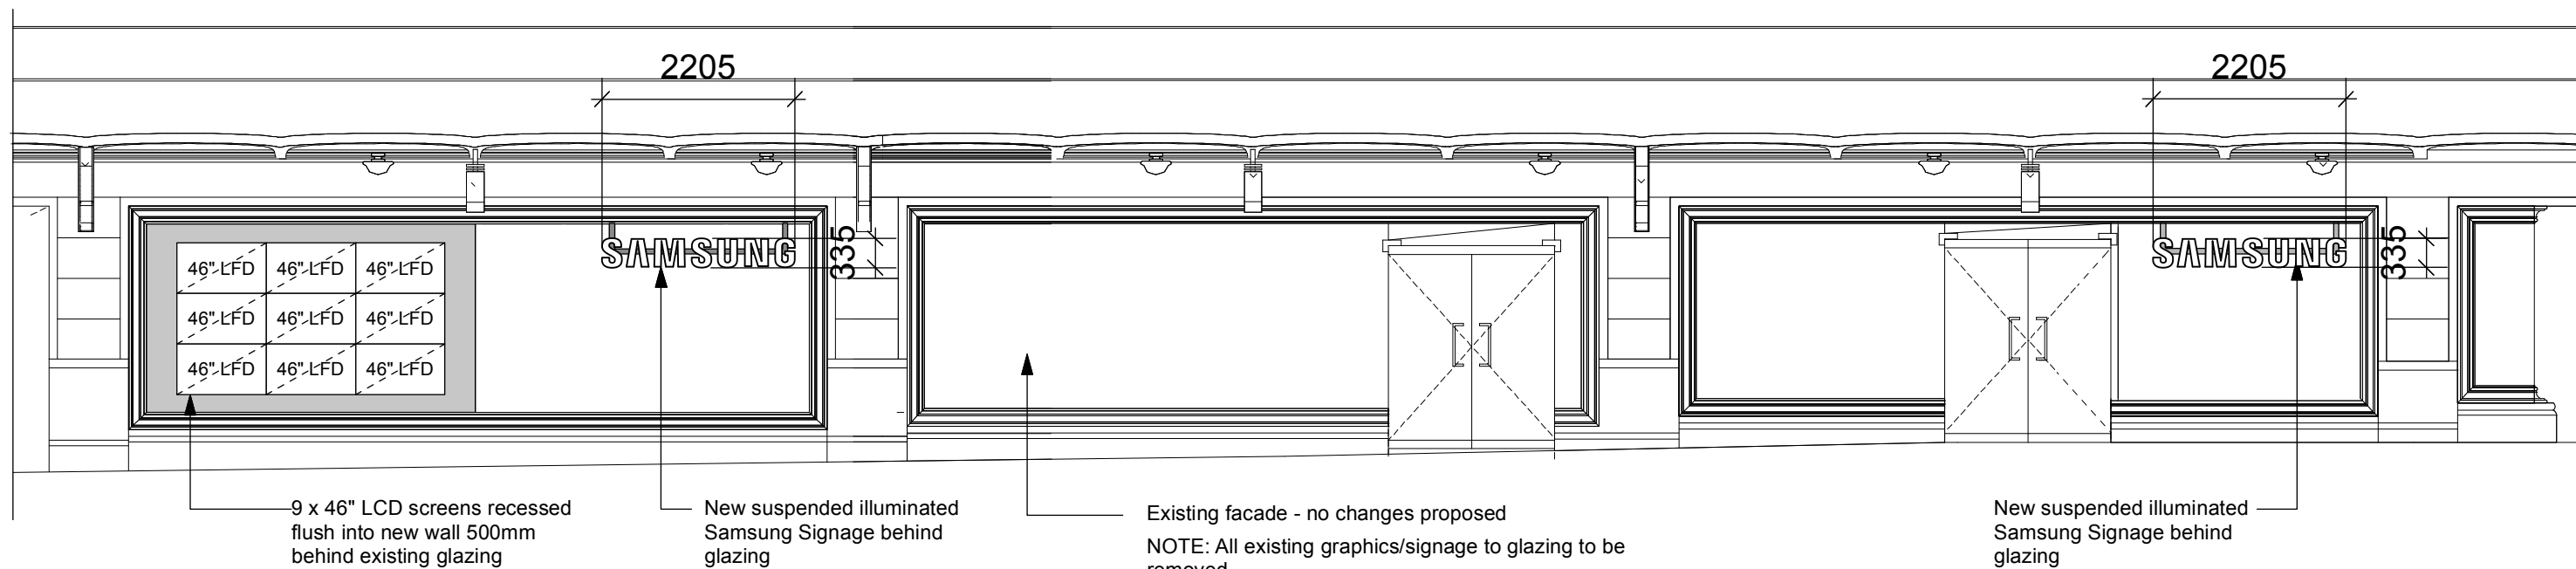

01 Elevation
Scale: 1:75

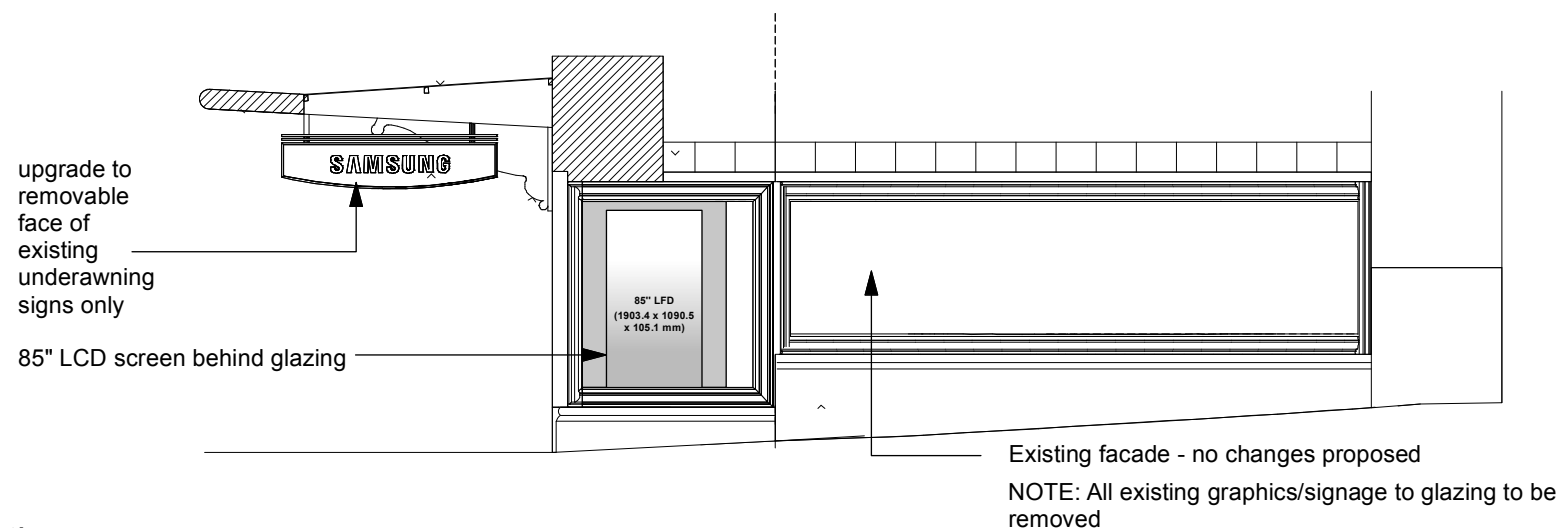

02 Elevation
Scale: 1:75

dovetail
DESIGN GROUP

SAMSUNG

Client: CHEIL AUSTRALIA

Project: Samsung
Shop 01U-02, CENTRAL PLAZA
432-450 George Street
Sydney NSW 2000

Drawing Title: Shopfront Elevations

Date: 17.10.2022

Revision: *

Scale: 1:100 @ A3

Drawn By: YM

Status: DA SIGNAGE SUBMISSION

Dwg no: DA_20.1