INTELLECTUAL PROPERTY
© COPYRIGHT GRIMSHAW ARCHITECTS. UNLESS OTHERWISE AGREED IN WRITING, ALL RIGHTS TO USE THIS DOCUMENT ARE SUBJECT TO PAYMENT IN FULL OF ALL GRIMSHAW CHARGES. THIS DOCUMENT MAY ONLY BE USED FOR THE PURPOSE FOR WHICH IT WAS PREPARED AND DELIVERED. IT MUST NOT BE USED IF YOU ARE NOTIFIED IN WRITING BY GRIMSHAW, AND THIS DOCUMENT MAY NOT BE OTHERWISE USED, OR COPIED. ANY UNAUTHORISED USE OF THIS DOCUMENT IS AT THE USER'S SOLE RISK AND WITHOUT LIMITING GRIMSHAW'S RIGHTS THE USER RELEASES AND INDEMNIFIES GRIMSHAW FROM AND AGAINST ALL LOSS SO ARISING

NORTH


GRAPHICAL SCALE

NOTE
THIS PROJECT WILL BE DELIVERED IN STAGES.

NOTE : HIGHLIGHTED AREA WORKS TO BE UNDERTAKEN POST HANDOVER OF REMAINING STAGE 1 SITE

DRAWING COLOUR CODED
PRINT ALL COPIES IN COLOUR

PRELIMINARY ISSUE
NOT FOR CONSTRUCTION

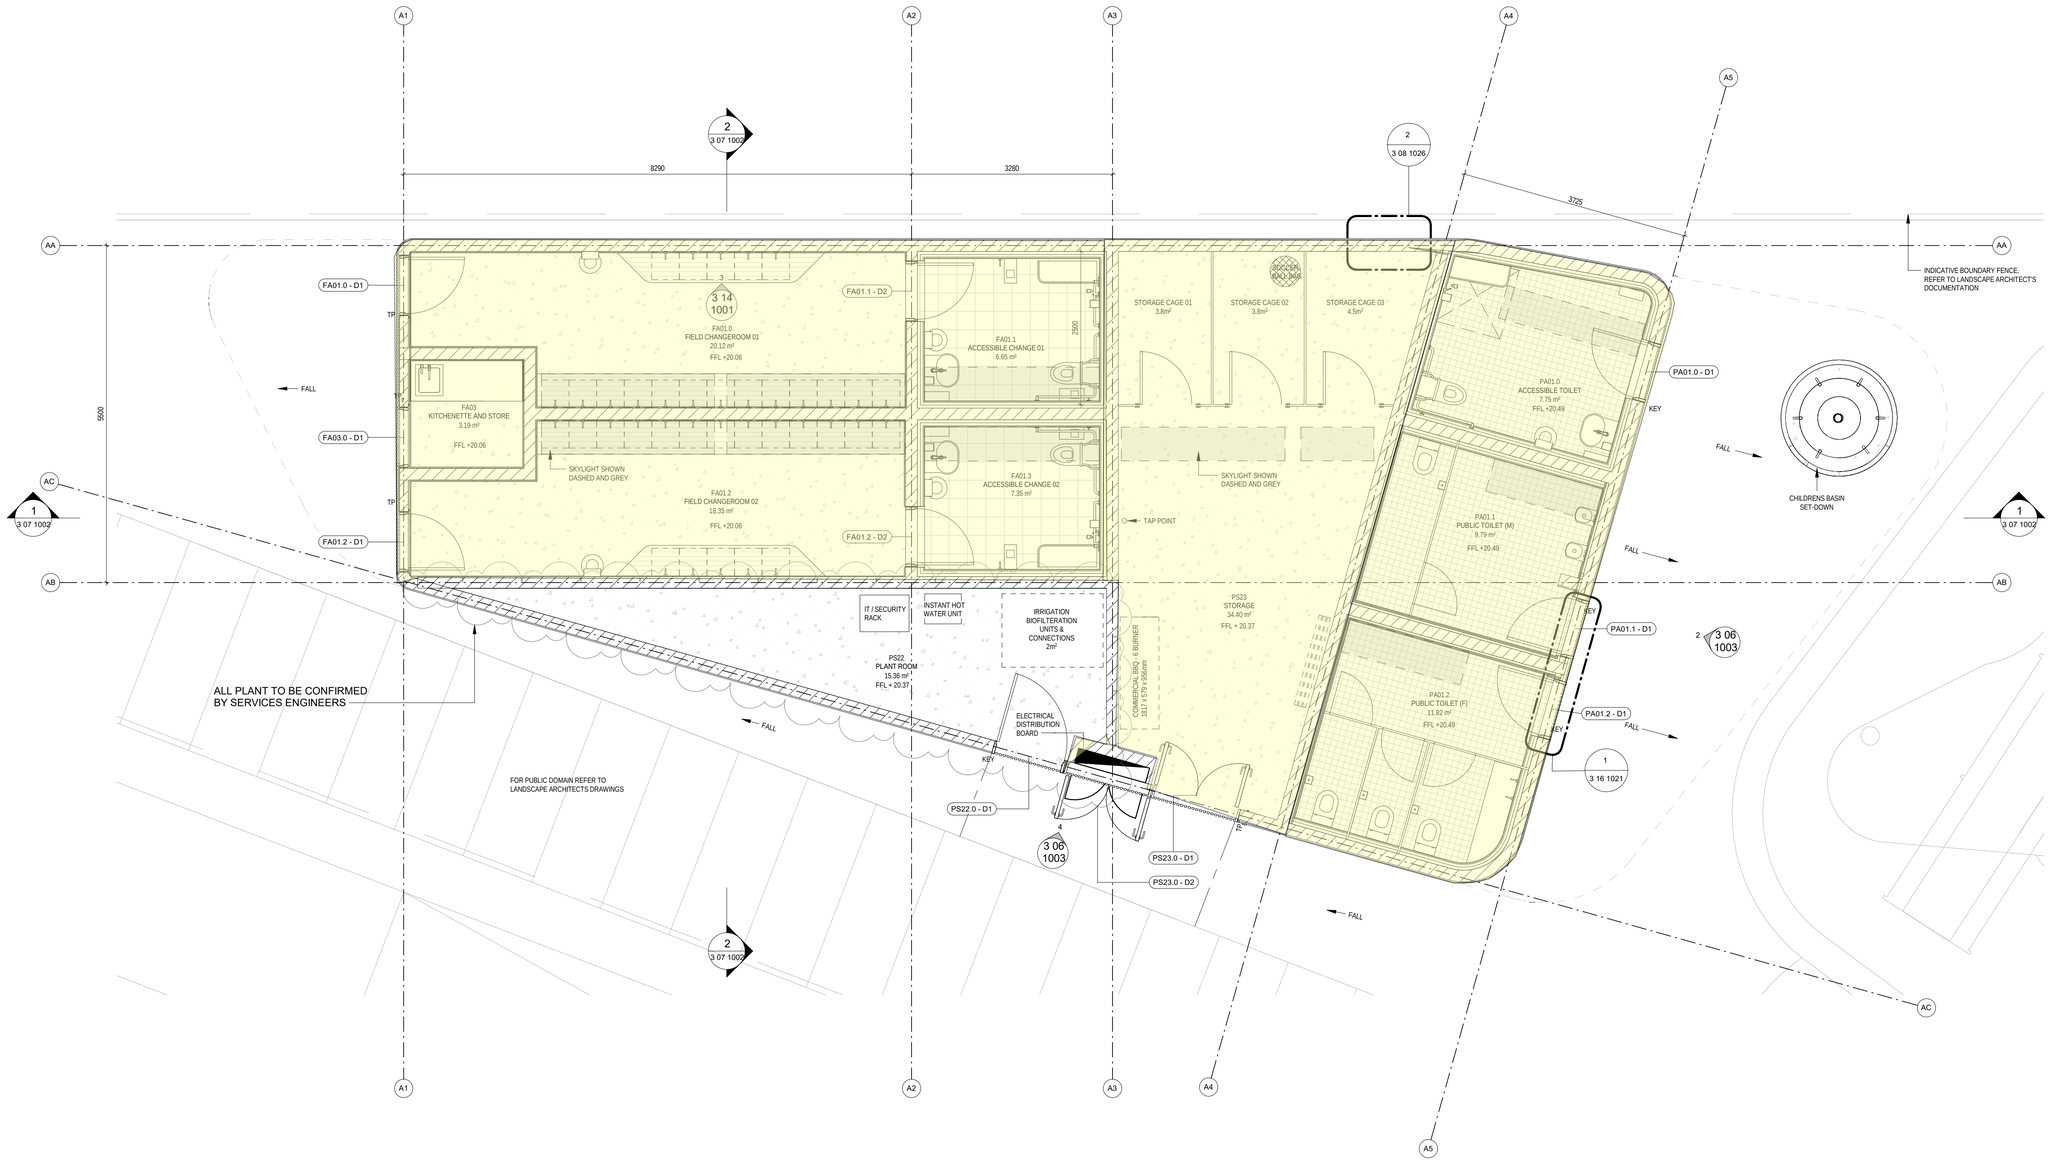

REV.	DATE	ISSUE
F	05.11.18	PUBLIC DOMAIN 3
E	26.10.18	FOR INFORMATION
D	22.10.18	SECTION 96
C	22.10.18	FOR INFORMATION
B	30.08.18	PUBLIC DOMAIN 2
A	16.05.18	PUBLIC DOMAIN - 50%

CONSULTANTS

AQUATIC
CALIBRE CONSULTING
Level 2, 55 Southbank Blvd,
Southbank, VIC 3006,
Australia
T+61 (0)3 9203 9000

FACADE
SURFACE DESIGN
Suite 11.03, 68 York St,
Sydney, NSW 2000,
Australia
T+61 (0)2 9299 0107

CIVIL
CJ ARMS & ASSOCIATES
Level 2, 24 Hickson Rd,
Millers Point, NSW 2000,
Australia
T+61 (0)2 8036 8370

MECHANICAL
BRT CONSULTING
159 Victoria Pde,
Collingwood, VIC 3066,
Australia
T+61 (0)3 9417 2971

ELECTRICAL

STRUCTURAL
TTW
48 Chandos St,
St Leonards, NSW 2065,
Australia
T+61 (0)2 9439 7288

HEAD CONSULTANT TEAM

GRIMSHAW ARCHITECTS
Level 2, 333 George Street,
Sydney, NSW 2000, Australia
T +61 (02) 9253 0200
https://grimshaw.global/

ANDREW BURGES ARCHITECTS
32/61 Marlborough St,
Surry Hills, NSW 2010, Australia
T+61 (02) 9331 7433
www.aba-architects.com.au

LANDSCAPE ARCHITECTS

TAYLOR CULLITY LETHLEAN
385 Drummond Street,
Carlton, VIC 3053, Australia
T+61 (0)3 9380 4344
www.tcl.net.au

CLIENT

CITY OF SYDNEY
456 Kent St, Town Hall House,
Sydney, NSW 2000, Australia

PROJECT

GUNYAMA PARK AQUATIC AND RECREATION CENTRE

132-140 Joynton Avenue,
Zetland NSW 2017, Australia

DRAWN: **SC**
CHECKED: **NB**
SCALE: **1 : 50 @ A1**
FIRST ISSUE:

REVISION **F**

DRAWING NUMBER

GP-GAS-DWG-AR-3 03 1001

DRAWING

GROUND FLOOR PLAN

STATUS

PRELIMINARY

7/11/2018 7:12:14 PM