


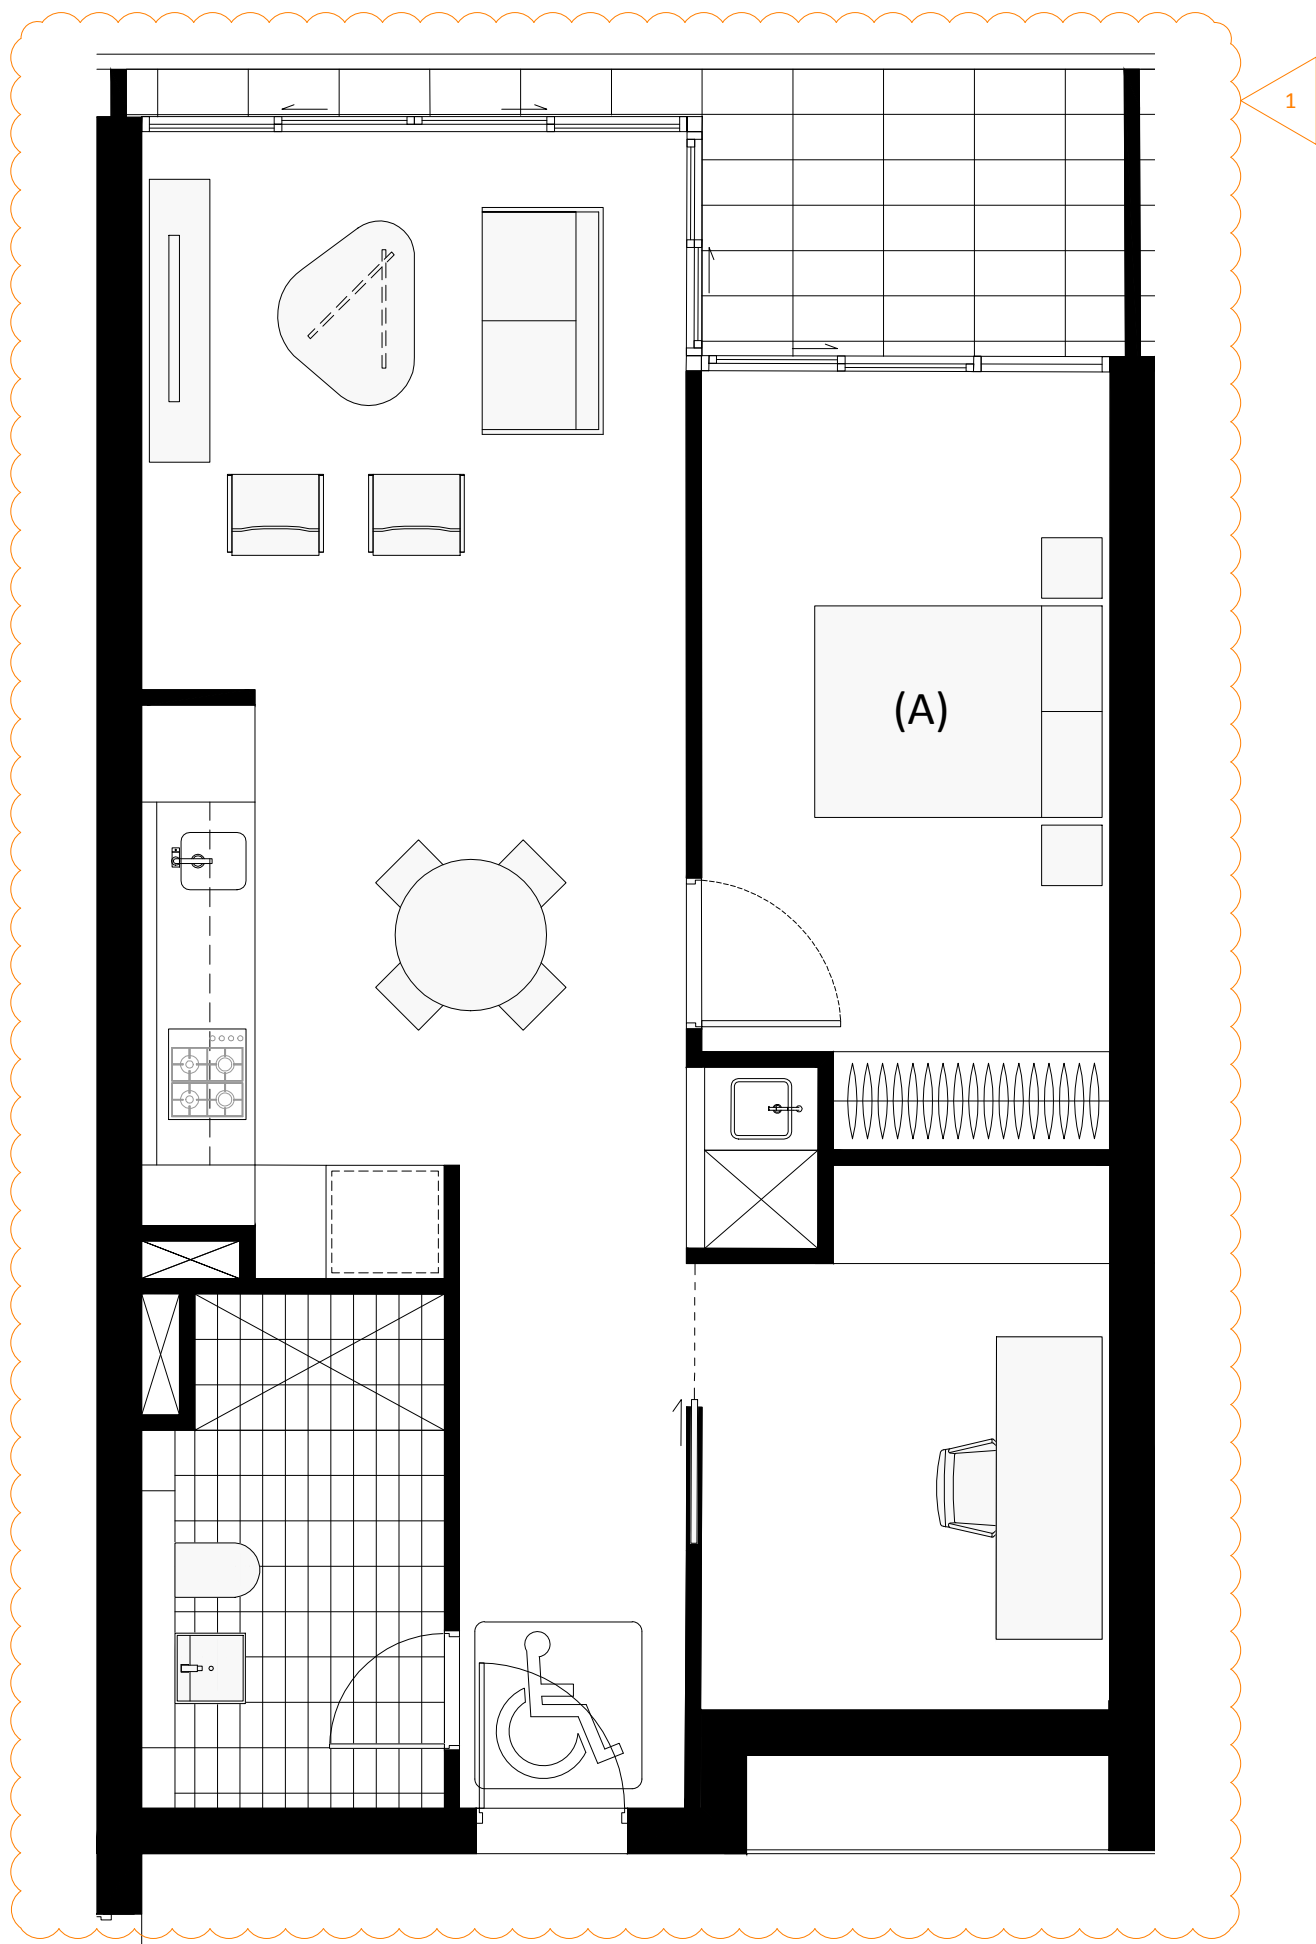


PRE - ADAPTABLE UNIT
A2.21, A2.22, A3.24, A3.25, A4.24,
A4.25, A5.24, A5.25, A6.24, A6.25,
A7.24, A7.25, A8.14, A8.15, A9.17,
A10.16, A11.15, A12.14

SCALE 1:50




PRE - ADAPTABLE UNIT
A11.12

SCALE 1:50

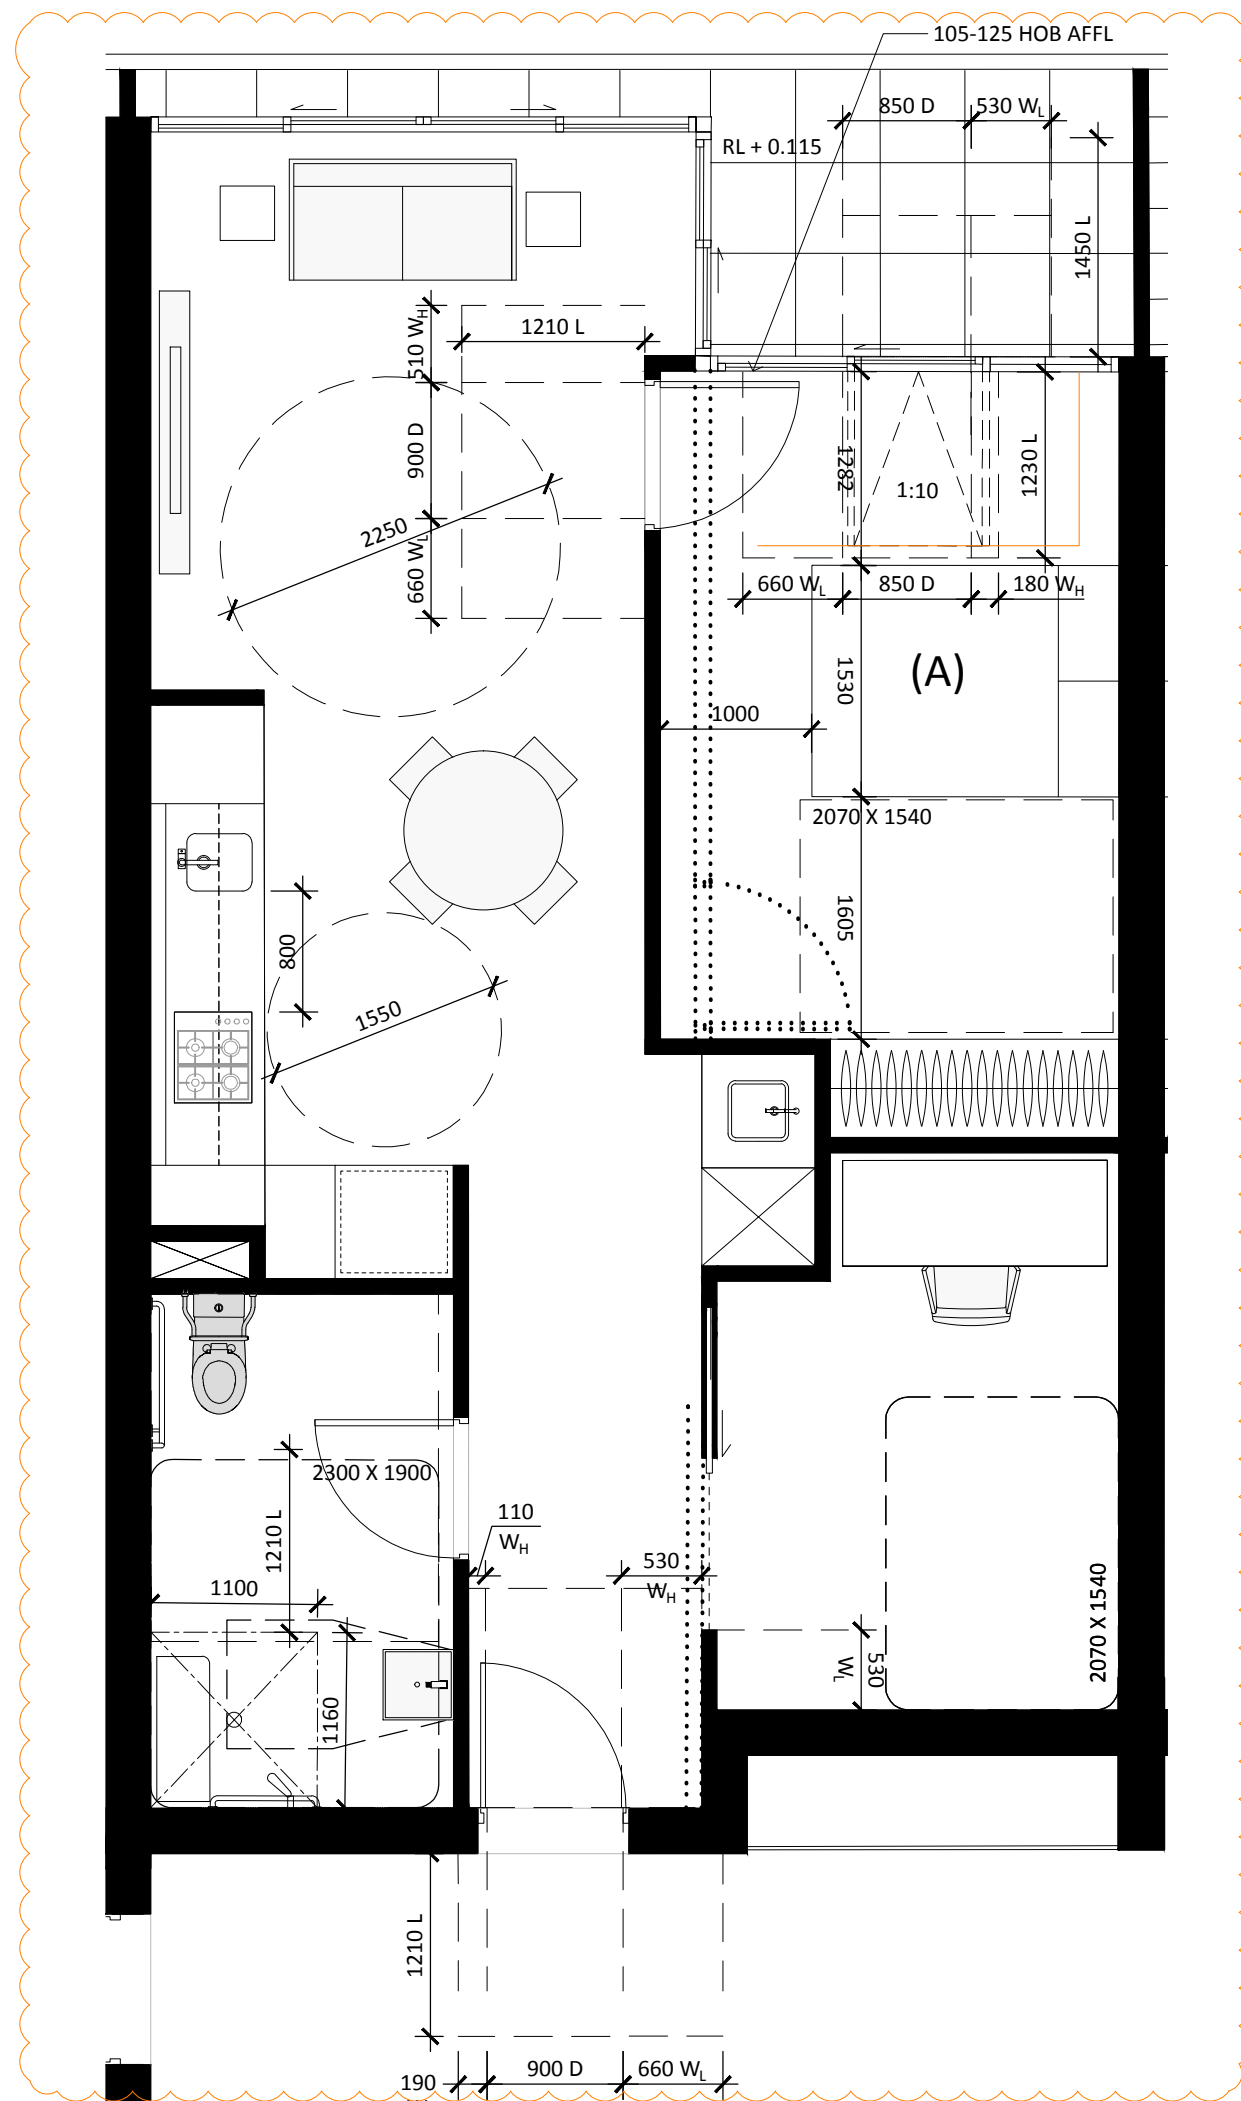

POST - ADAPTABLE UNIT
A2.21, A2.22, A3.24, A3.25, A4.24,
A4.25, A5.24, A5.25, A6.24, A6.25,
A7.24, A7.25, A8.14, A8.15, A9.17,
A10.16, A11.15, A12.14

SCALE 1:50

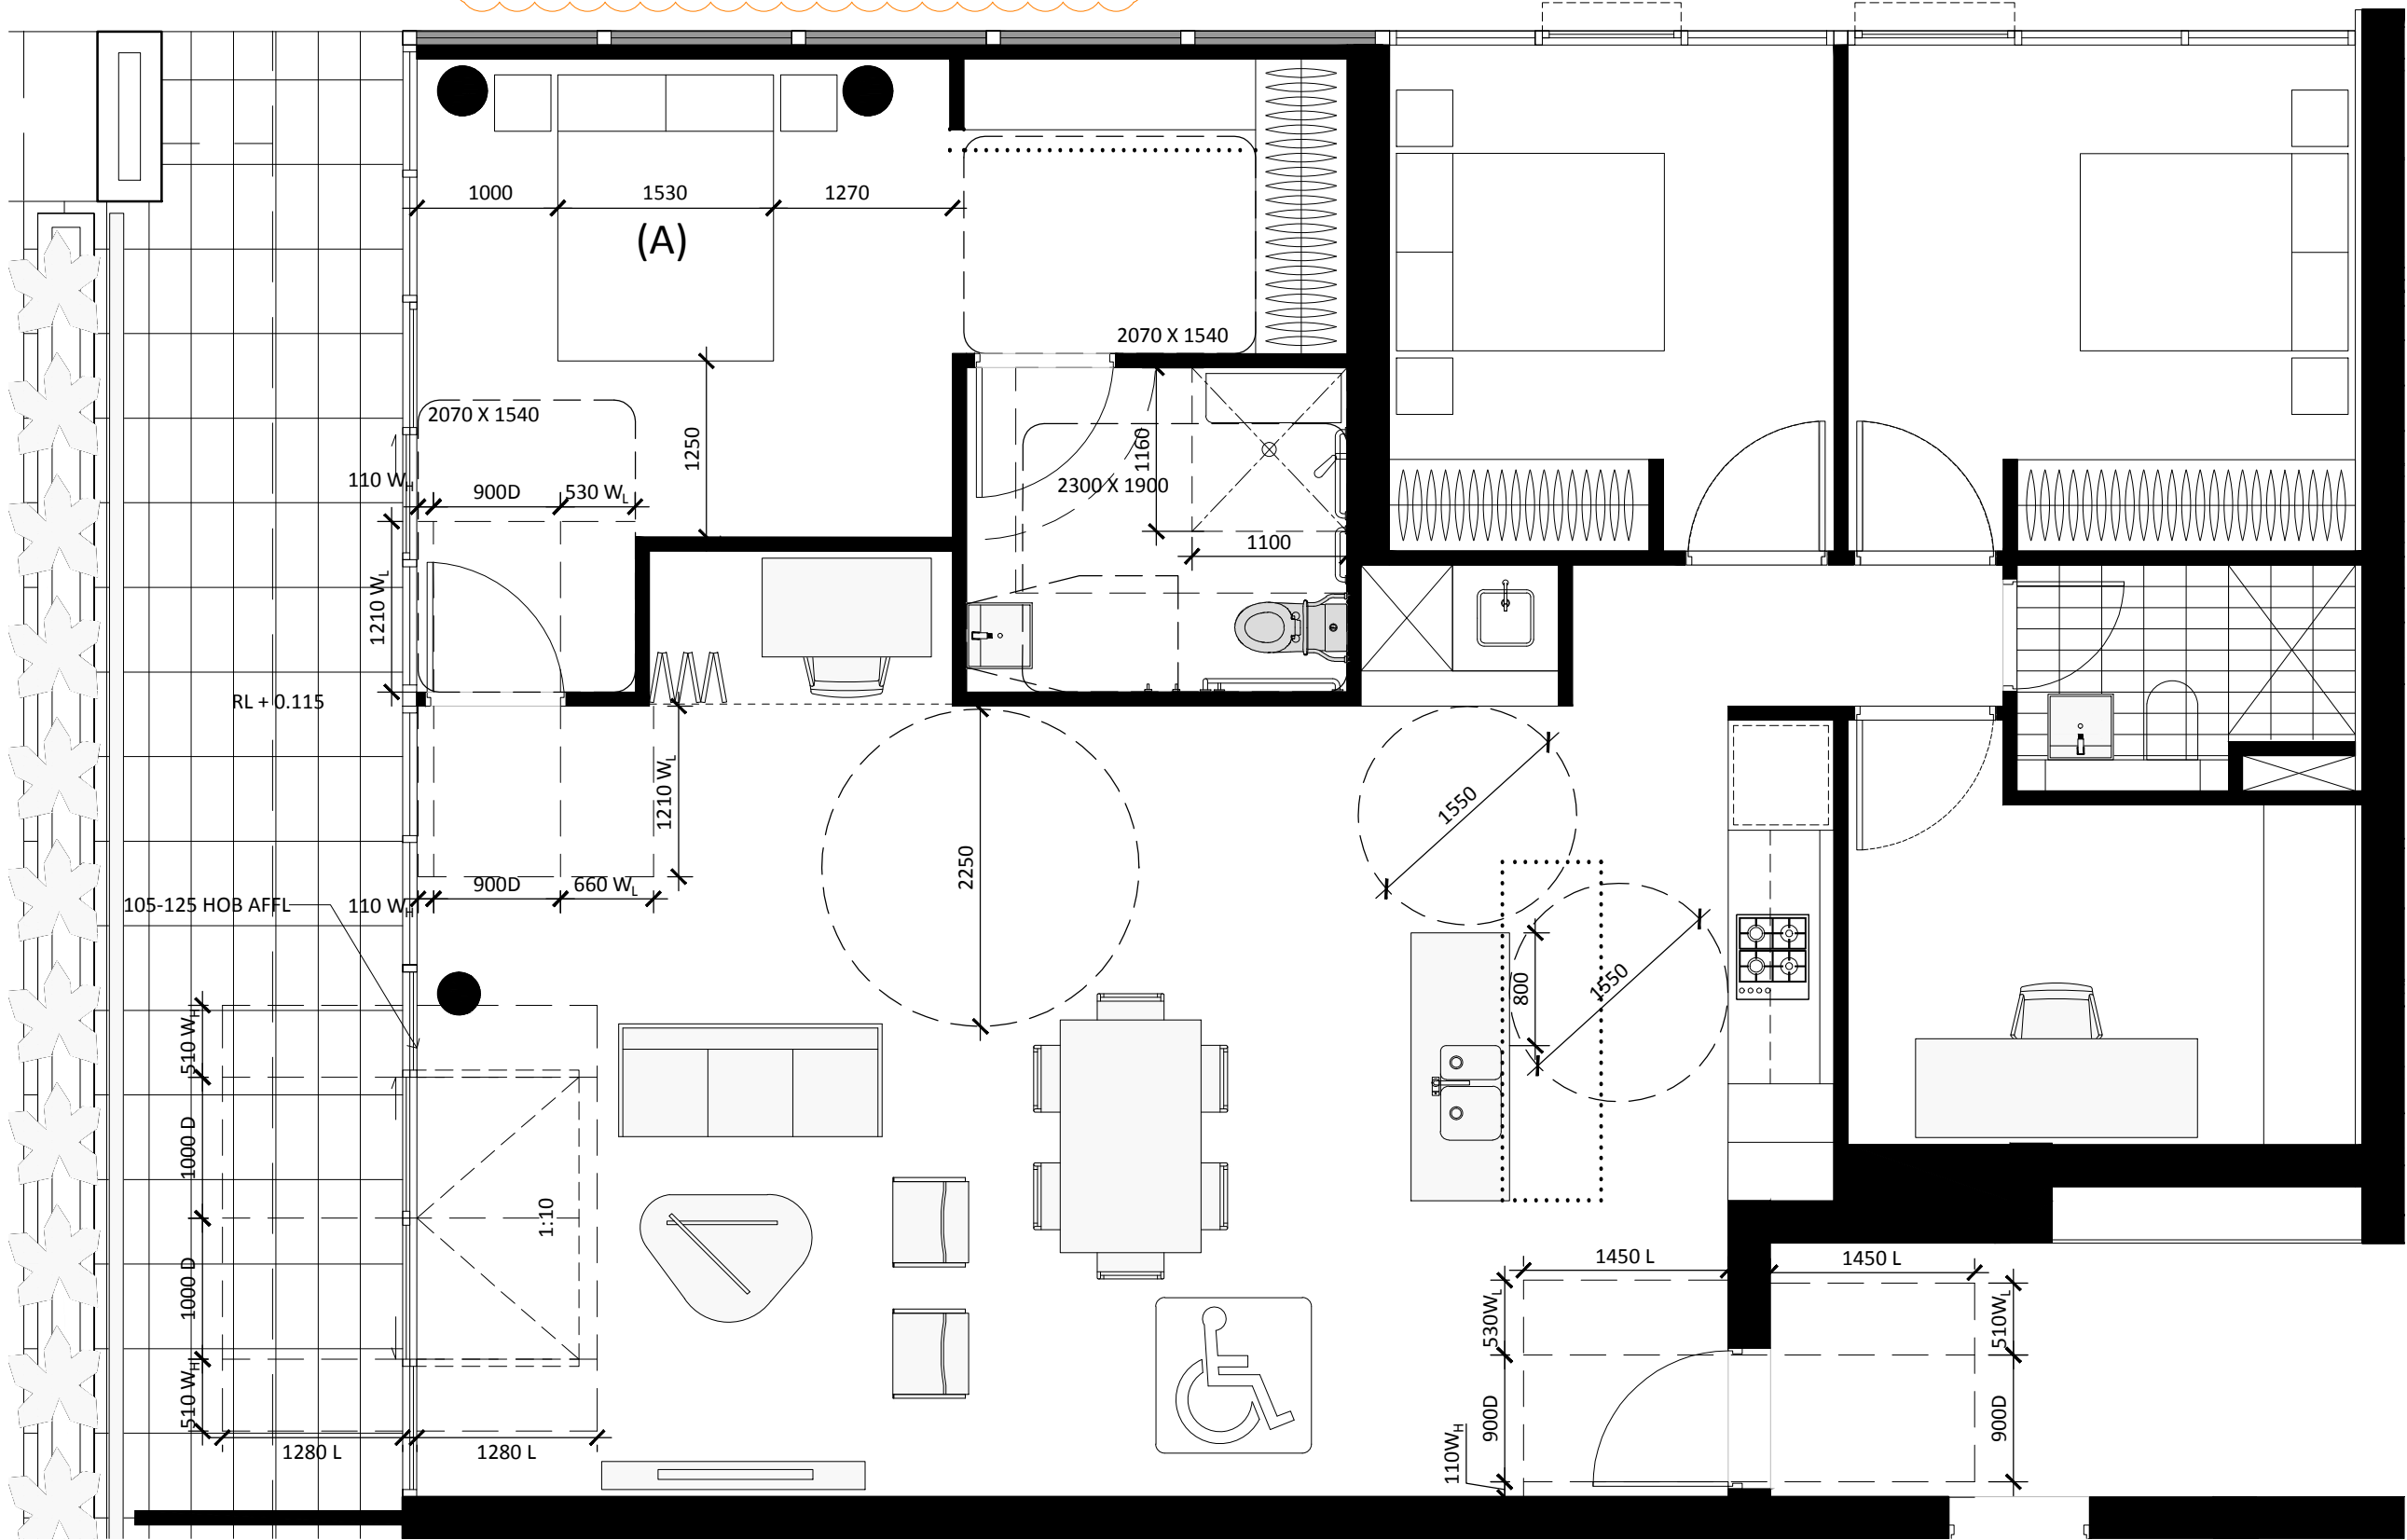

POST - ADAPTABLE UNIT
A11.12

SCALE 1:50

NOTE:
REVISION CLOUD TAGS SHOWN ON THIS DOCUMENT REFER
TO THE SECTION 96 DESIGN CHANGE SCHEDULE.

NOTE:
DO NOT SCALE FROM DRAWINGS.
VERIFY ALL DIMENSIONS ON SITE BEFORE COMMENCING WORK.
COPYING OR THE REPRODUCTION OF THIS DRAWING IS STRICTLY
PROHIBITED WITHOUT THE CONSENT OF THE CLIENT AND KOICHI
TAKADA ARCHITECTS.

NO.	REVISION	BY	CHK	DATE
A	FOR CLIENT REVIEW	CE	GW	11/06/14
B	FOR CLIENT REVIEW	CE	GW	18/06/14
C	FOR PRE DA SUBMISSION	CE	GW	02/07/14
D	FOR FINAL REVIEW	SP	GW	08/08/14
E	FOR DA SUBMISSION	SP	GW	03/10/14
F	FOR S96B SUBMISSION	AN	TB	27/10/15

CLOUD LEGEND: REVISION ON HOLD

LEGEND

NOTES

STATUS
FOR SECTION 96(B) SUBMISSION

APPROVAL

KEY PLAN

CONSULTANTS

CLIENT
CROWN INTERNATIONAL
HOLDINGS GROUP
Level 29, 1 Market St,
Sydney CBD, NSW 2000
T 02 9625 0088
F 02 9925 0598
www.crowngroup.com.au

ARCHITECT
**KOICHI
TAKADA
ARCHITECTS**
Suite 41 & 42, Level 4
61 Marlborough Street
Surry Hills, NSW 2010
T 02 9698 8510
F 02 8209 4995
www.koichitakada.com

PROJECT
GREEN SQUARE DEVELOPMENT SITE 6
301- 303 BOTANY ROAD, ZETLAND
GREEN SQUARE TOWN CENTRE

PROJ. NO.
14174

DWG TITLE

PRE POST ADAPTABLE APARTMENTS 03

DWG NO. REVISION

A-132 F

SCALE PLOT DATE
1:50@A1, 1:100@A3 27/10/2015