
DRAWING No.
8A0021/MA/2002

DO NOT SCALE

NOTES:

1. DETAILING AROUND EXISTING SERVICES SUBSTATION TO BE CONFIRMED FOLLOWING INSPECTION. ENGINEERS INSPECTION TO BE UNDERTAKEN FOLLOWING DEMOLITION OF EXISTING BLOCKWORK SEAWALL. **HOLDPOINT**
2. EXISTING DN300 STORMWATER PIPES TO BE UPGRADED TO DN375 THROUGH NEW SEAWALL FACE AND CONNECTED TO EXISTING DN300 PIPES BENEATH PROMENADE.
3. COLOUR OF LOC-A-BLOC FACING TO MATCH EXISTING BLOCKWORK FACING.CONTRACTOR IS TO SUBMIT SAMPLE COLOUR TO SUPERINTENDENT FOR APPROVAL PRIOR TO ORDERING BLOCKWORK.

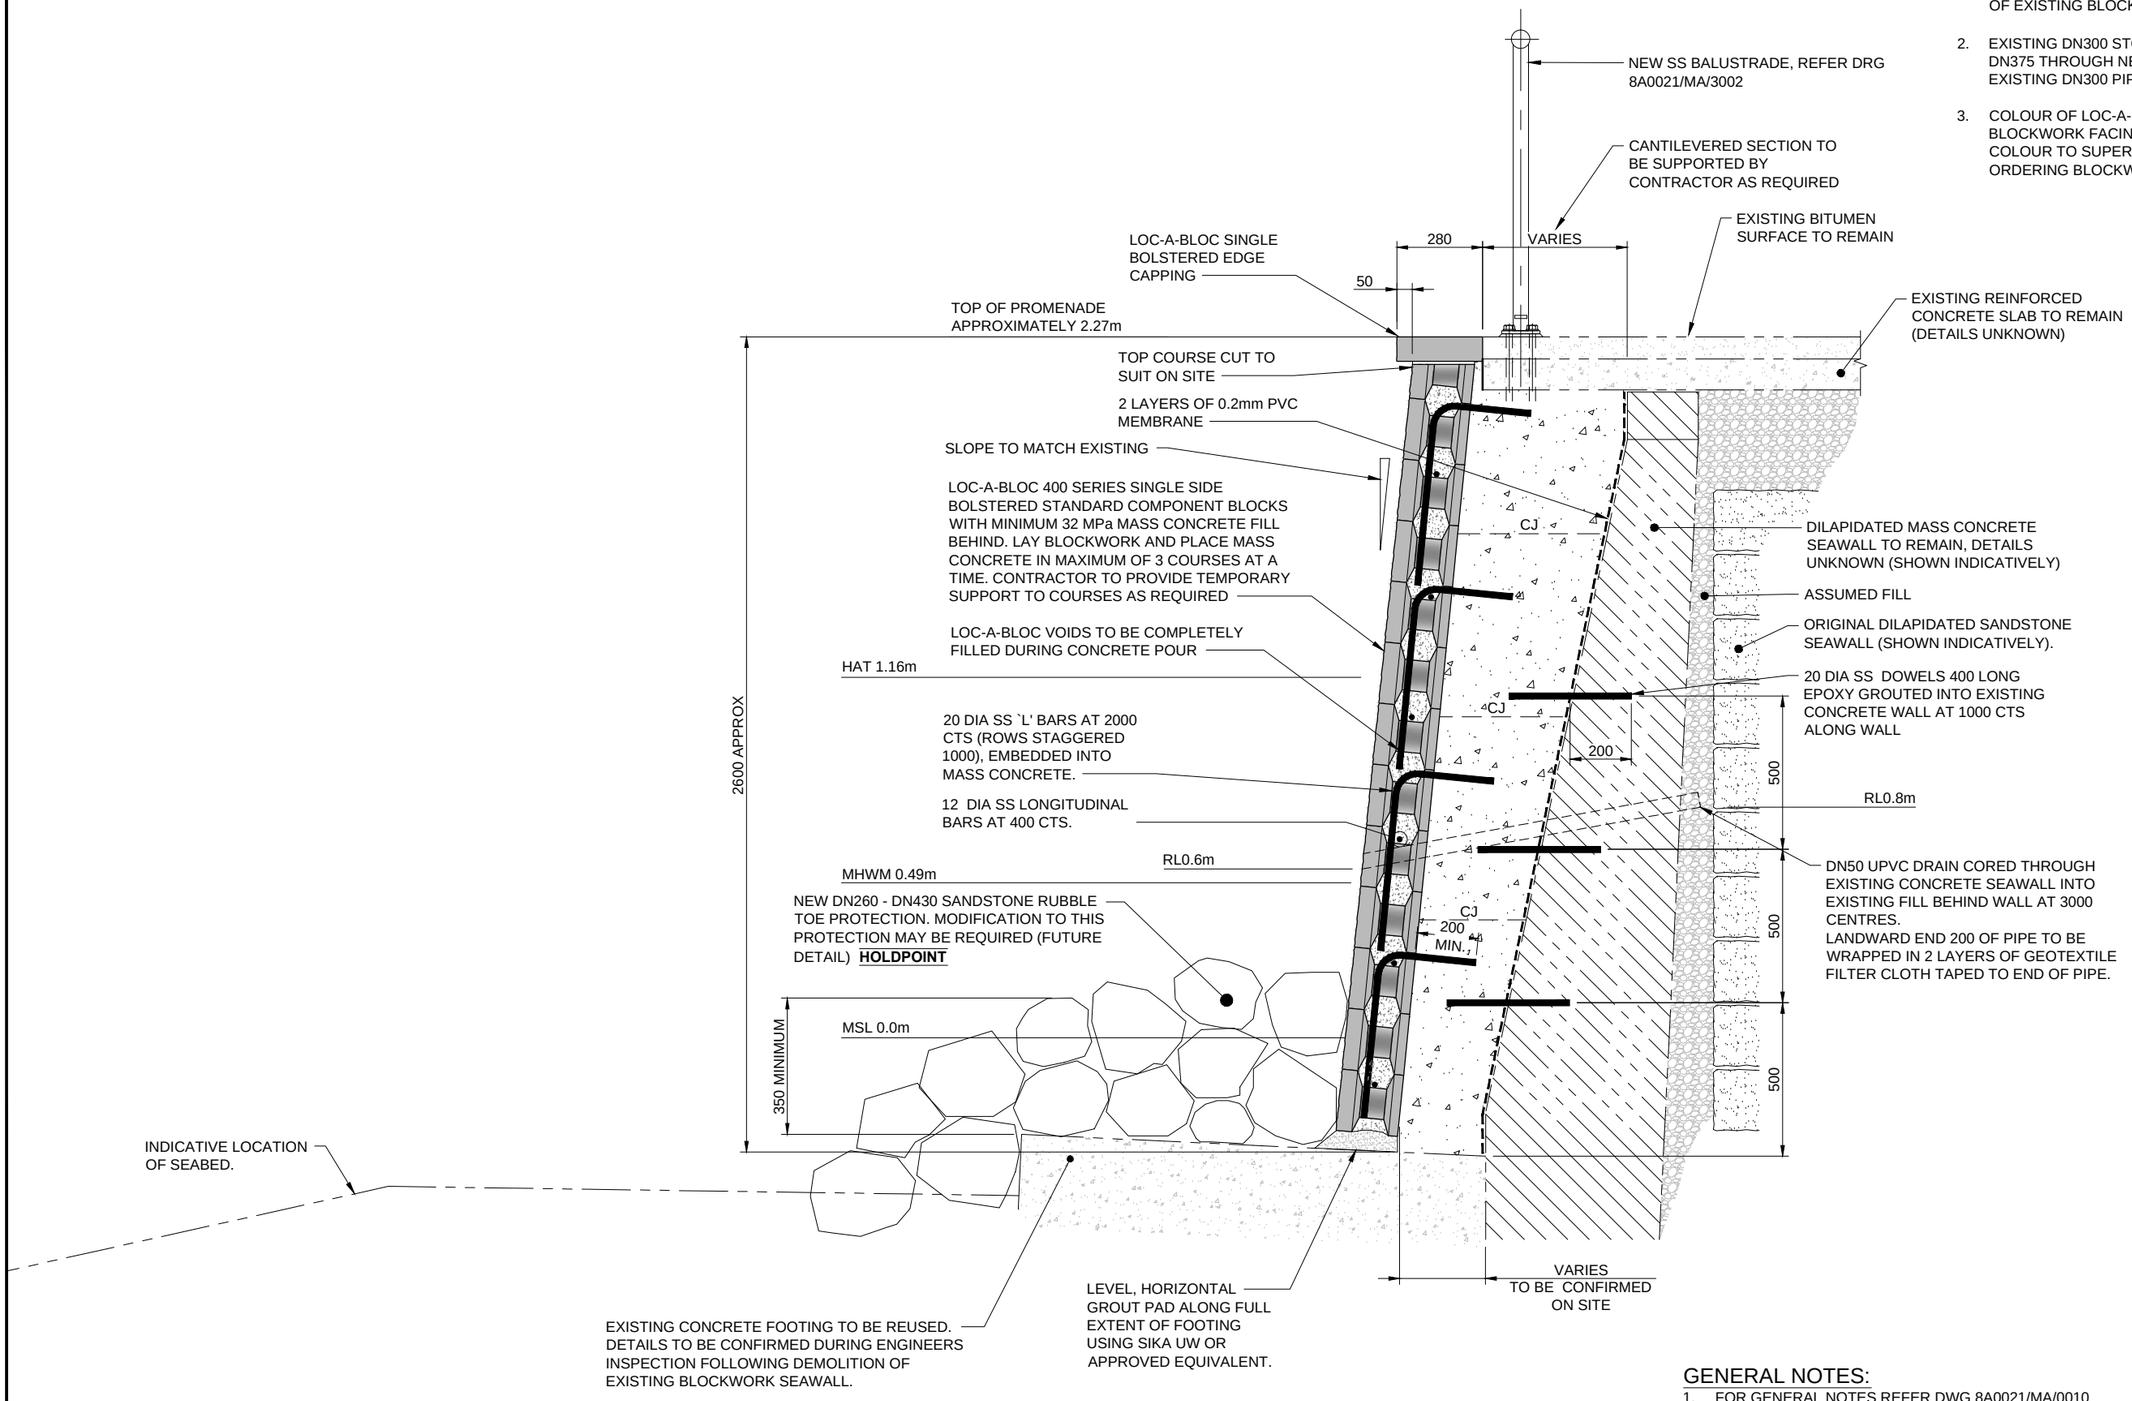

TYPICAL SECTION THROUGH NEW WALL
SCALE 1:10

GENERAL NOTES:

1. FOR GENERAL NOTES REFER DWG 8A0021/MA/0010 AND 0011.
2. ALL LEVELS ARE IN METRES RELATIVE TO AUSTRALIAN HEIGHT DATUM.

200 0 200 400 600 800 1000mm
1:10 (A1) 1:20 (A3)

© Haskoning Australia Pty Ltd

FOR CONSTRUCTION

REV	DATE	DESCRIPTION	BY	CHK	APPD
B	03.06.13	ISSUED FOR DA AND CC	SGB	MSB	GWB
A	04.02.13	FOR OWNER/CONSULTANT REVIEW	SGB	MSB	GWB

REVISIONS

CLIENT
WOOLLOOMOOLOO FINGER WHARF AND CRAWFORD AND COMPANY (AUSTRALIA) PTY LTD

PROJECT:
COWPER WHARF ROAD SEAWALL RE-BUILD

DRAWING TITLE:
TYPICAL SECTIONS
SHEET 2 OF 2

HASKONING AUSTRALIA PTY LTD
SYDNEY
Royal HaskoningDHV
Enhancing Society Together
Suite 3, Level 3
100 Walker Street
North Sydney NSW 2060
+61 2 8854 5000 Telephone
+61 2 99290960 Fax
www.royalhaskoning.com Internet

DRAWN	DATE	JOB No.
SGB	03.06.2013	8A0021

AUTOCAD REF. 8A0021–MA–2001
SCALE AT A1 AS SHOWN
DRAWING No. 8A0021/MA/2002
REVISION B