



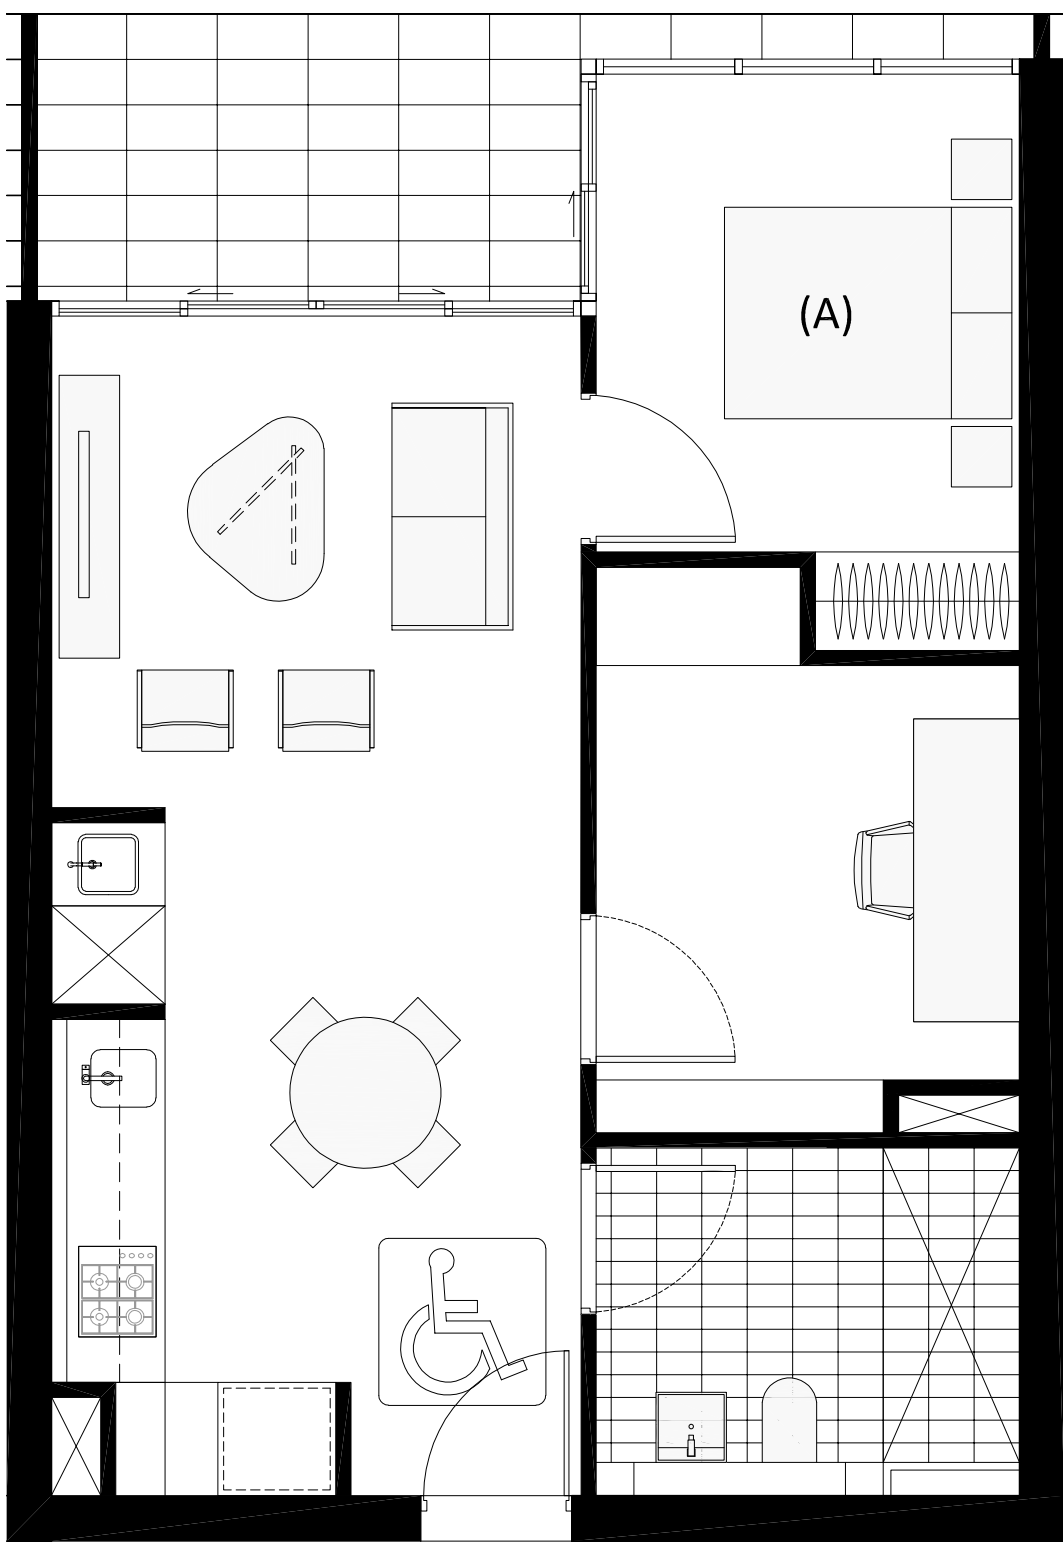

1 PRE - ADAPTABLE UNIT
A14.06, A15.06, A16.06, A17.18
SCALE 1:50

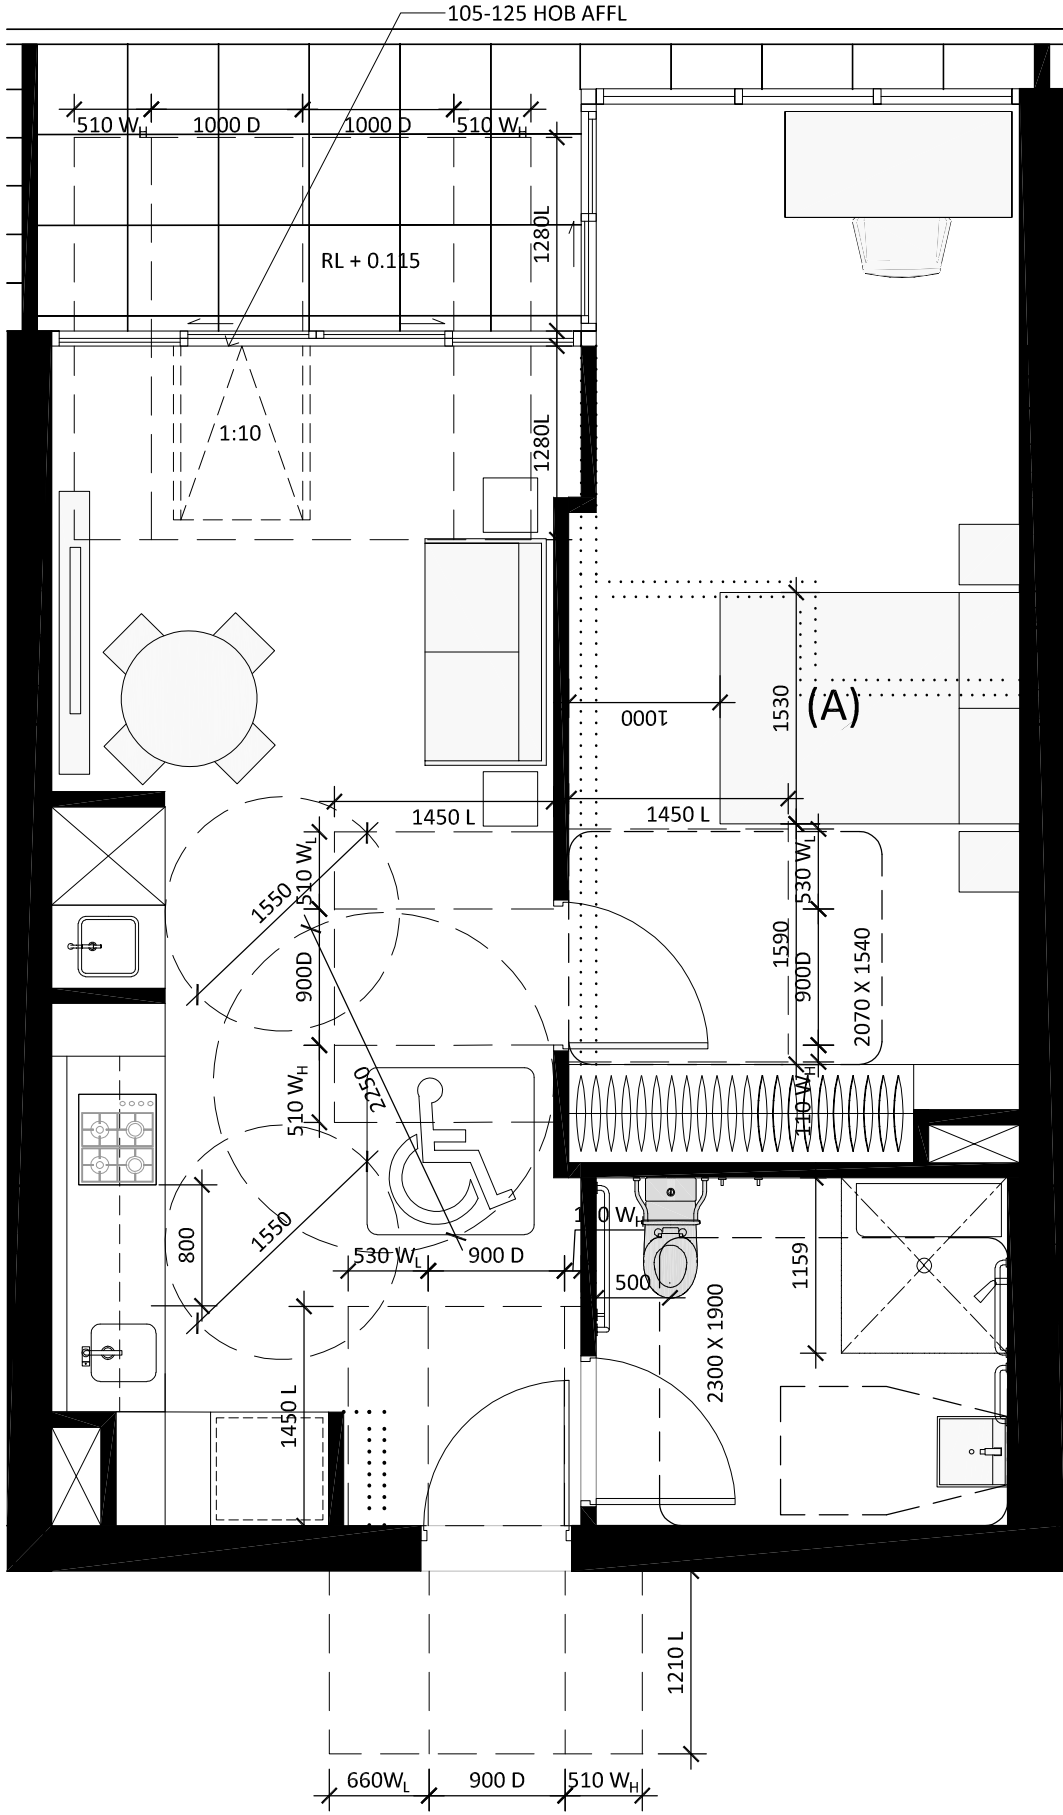

2 POST - ADAPTABLE UNIT
A14.06, A15.06, A16.06, A17.18
SCALE 1:50

NOTE:

DO NOT SCALE FROM DRAWINGS.
VERIFY ALL DIMENSIONS ON SITE BEFORE COMMENCING WORK.
COPYING OR THE REPRODUCTION OF THIS DRAWING IS STRICTLY PROHIBITED WITHOUT THE CONSENT OF THE CLIENT AND KOICHI TAKADA ARCHITECTS.

NO.	REVISION	BY	CHK	DATE
A	FOR CLIENT REVIEW	GE	GW	11/06/14
B	FOR CLIENT REVIEW	GE	GW	18/06/14
C	FOR PRE-DA SUBMISSION	GE	GW	02/07/14
D	FOR FINAL REVIEW	SP	GW	08/08/14
E	FOR DA SUBMISSION	SP	GW	03/10/14
F	FOR S94B SUBMISSION	AN	TB	27/10/15
G	SERVICED APARTMENTS AMENDING DA	VH	NS	01/11/16


CLOUD LEGEND: REVISION ON HOLD

LEGEND

NOTES

STATUS
SERVICED APARTMENT AMENDING DA

APPROVAL

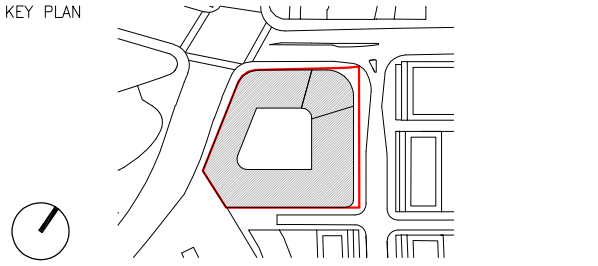

CONSULTANTS

CLIENT
CROWN INTERNATIONAL HOLDINGS GROUP
Level 29, 1 Market St.
Sydney CBD, NSW 2000
T 02 9925 0088
F 02 9925 0598
www.crowngroup.com.au

ARCHITECT
KOICHI TAKADA ARCHITECTS
Suite 41 & 42, Level 4
61 Marlborough Street
Surry Hills, NSW 2010
T 02 9698 8510
F 02 8209 4995
www.koichitakada.com

PROJECT
GREEN SQUARE DEVELOPMENT SITE 6
301- 303 BOTANY ROAD, ZETLAND
GREEN SQUARE TOWN CENTRE

PROJ. NO.
14174

DWG. TITLE

PRE POST ADAPTABLE APARTMENTS 02

DWG. NO.	REVISION
A-131	G

SCALE	PLOT DATE
1:50@A1, 1:100@A3	02/11/2016