

NOTE:
DO NOT SCALE FROM DRAWINGS.
VERIFY ALL DIMENSIONS ON SITE BEFORE COMMENCING WORK.
COPYING OR THE REPRODUCTION OF THIS DRAWING IS STRICTLY
PROHIBITED WITHOUT THE CONSENT OF THE CLIENT AND KOICHI
YAKADA ARCHITECTS.

[illegible]

LEGEND

NOTES

STATUS

FOR SECTION 96(B) SUBMISSION

APPROVAL

KEY PLAN



CONSULTANTS

CROWN INTERNATIONAL
HOLDINGS GROUP

Level 29, 1 Market St,
Sydney CBD, NSW 2000
T 02 9925 0088
F 02 9925 0598
www.crowngroup.com.au

ARCHITECT

**KOICHI
TAKADA
ARCHITECTS**

Suite 41 & 42, Level 4
51 Marlborough Street
Surry Hills, NSW 2010

T 02 9698 8510
F 02 8209 4995
www.koichitakada.com

PROJECT
GREEN SQUARE DEVELOPMENT SITE 6
301- 303 BOTANY ROAD, ZETLAND
GREEN SQUARE TOWN CENTRE

PROJ NO.

14174

PRE POST ADAPTABLE APARTMENTS 05

DWG NO. _____ REVISION _____


A-134 A

SCALE PLOT DATE
:50@A1, 1:100@A3 27/10/2015



PRE - ADAPTABLE UNIT
Typical apartment:
A2.11, A3.12, A4.12, A5.12, A6.12,
A7.12, A8.12

SCALE 1:50

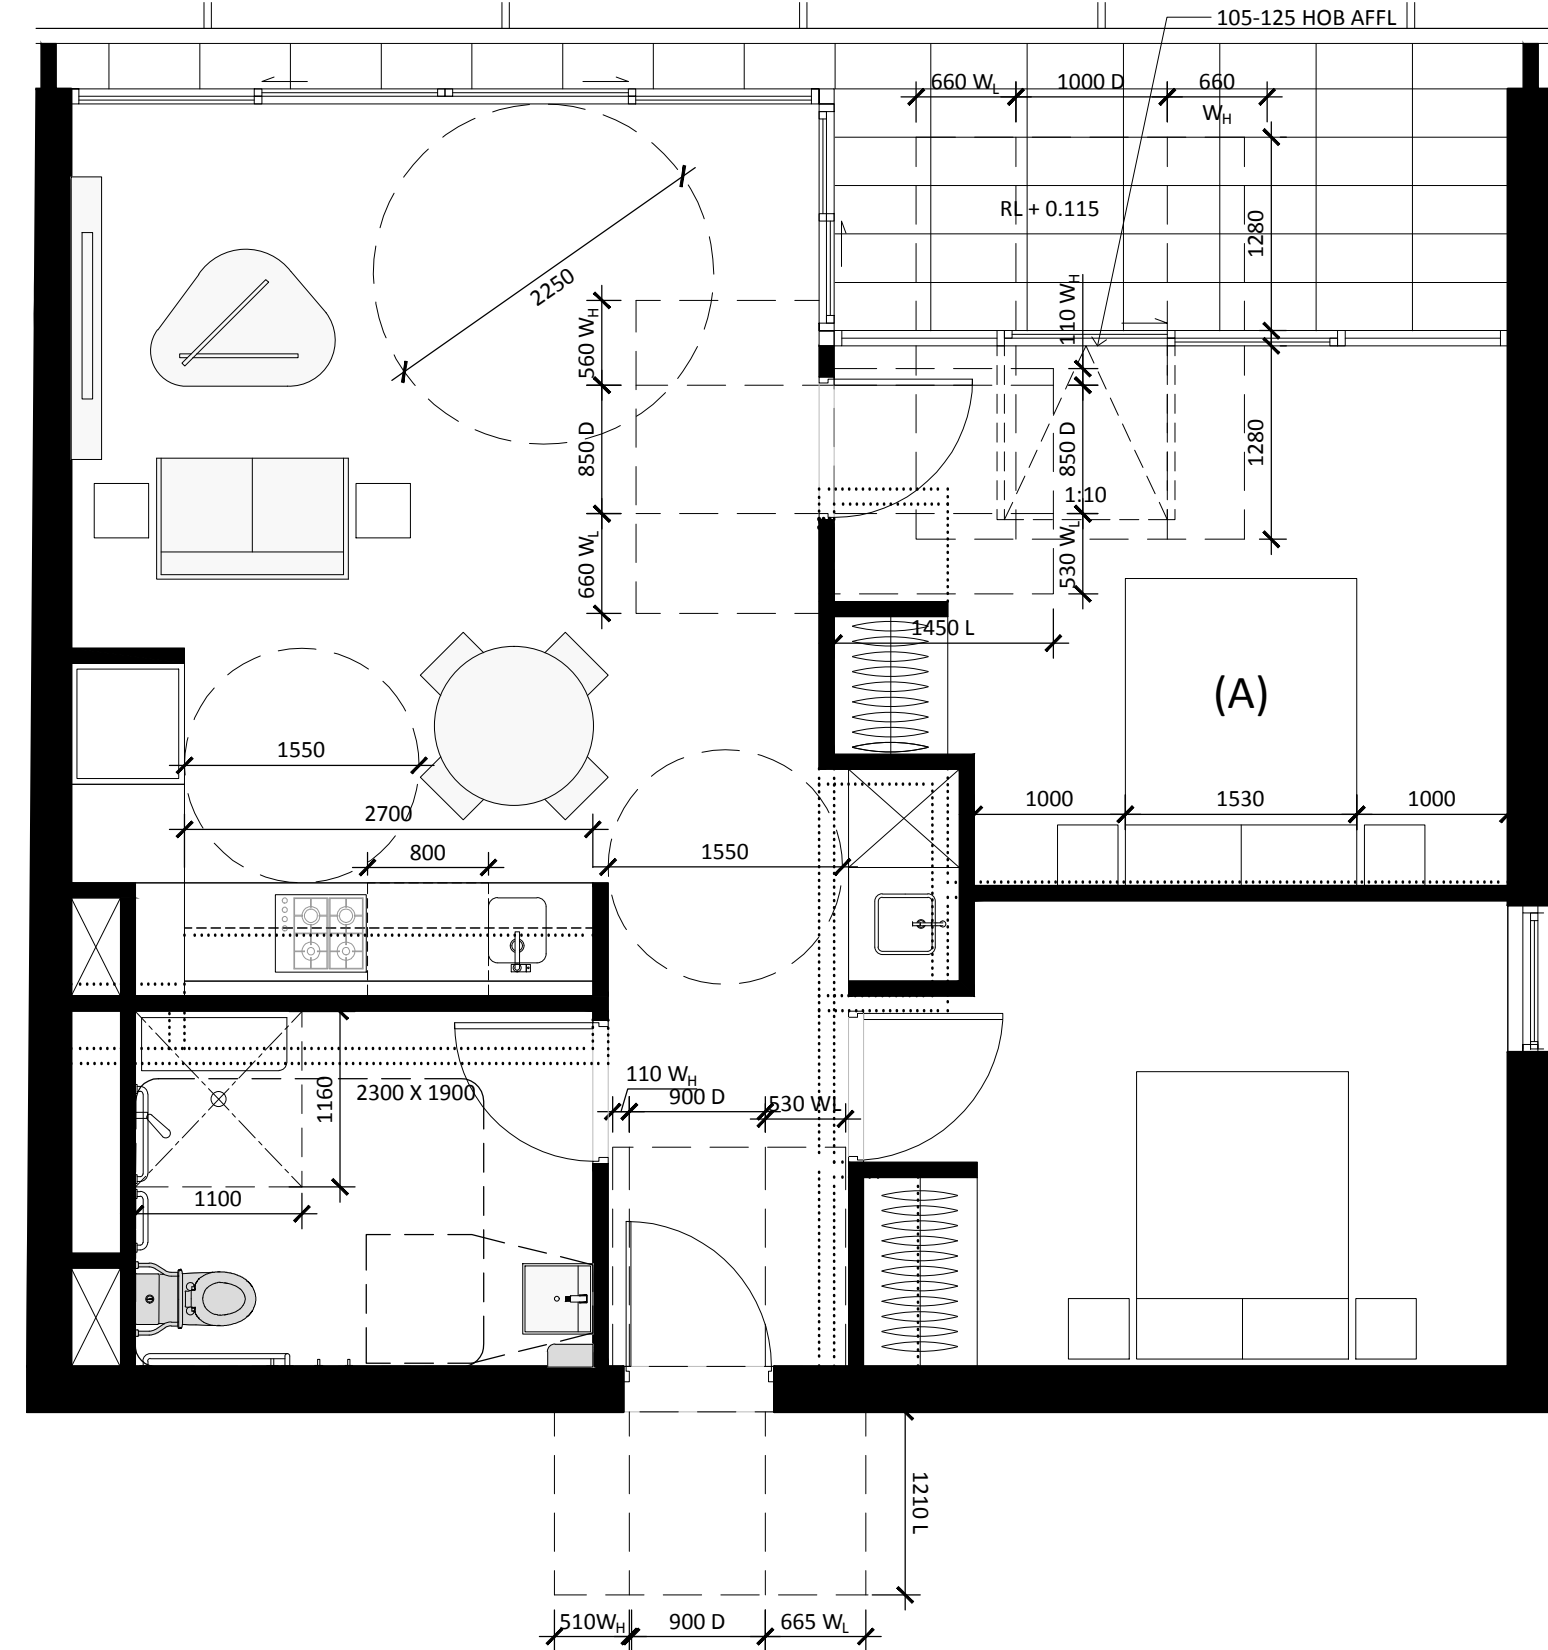

POST - ADAPTABLE UNIT
Typical apartment:
A2.11, A3.12, A4.12, A5.12, A6.12,
A7.12, A8.12

SCALE 1:50